NOTE: ALL LOCATIONS OF EXISTING UTILITIES SHOWN ON THE PLAN HAVE BEEN DEVELOPED FROM EXISTING UTILITY RECORDS AND/OR ABOVE GROUND EXAMINATION OF THE SITE. COMPLETENESS OR ACCURACY OF LOCATION AND DEPTH OF UNDERGROUND UTILITIES OR STRUCTURES CANNOT BE GUARANTEED. CONTRACTOR MUST VERIFY LOCATION AND DEPTH OF ALL UNDERGROUND UTILITIES AND FACILITIES BEFORE START OF WORK.

PROPERTY LINE LOCATIONS TAKEN FROM PLAN FOR ROBERT C. WIGGINS DATED 12-12-84 BY CHESTER VALLEY ENGINEERS, INC., PAOLI, PA.

TOPO AND SPOT ELEVATIONS ARE FROM FIELD SURVEY BY YERKES ASSOC. INC.

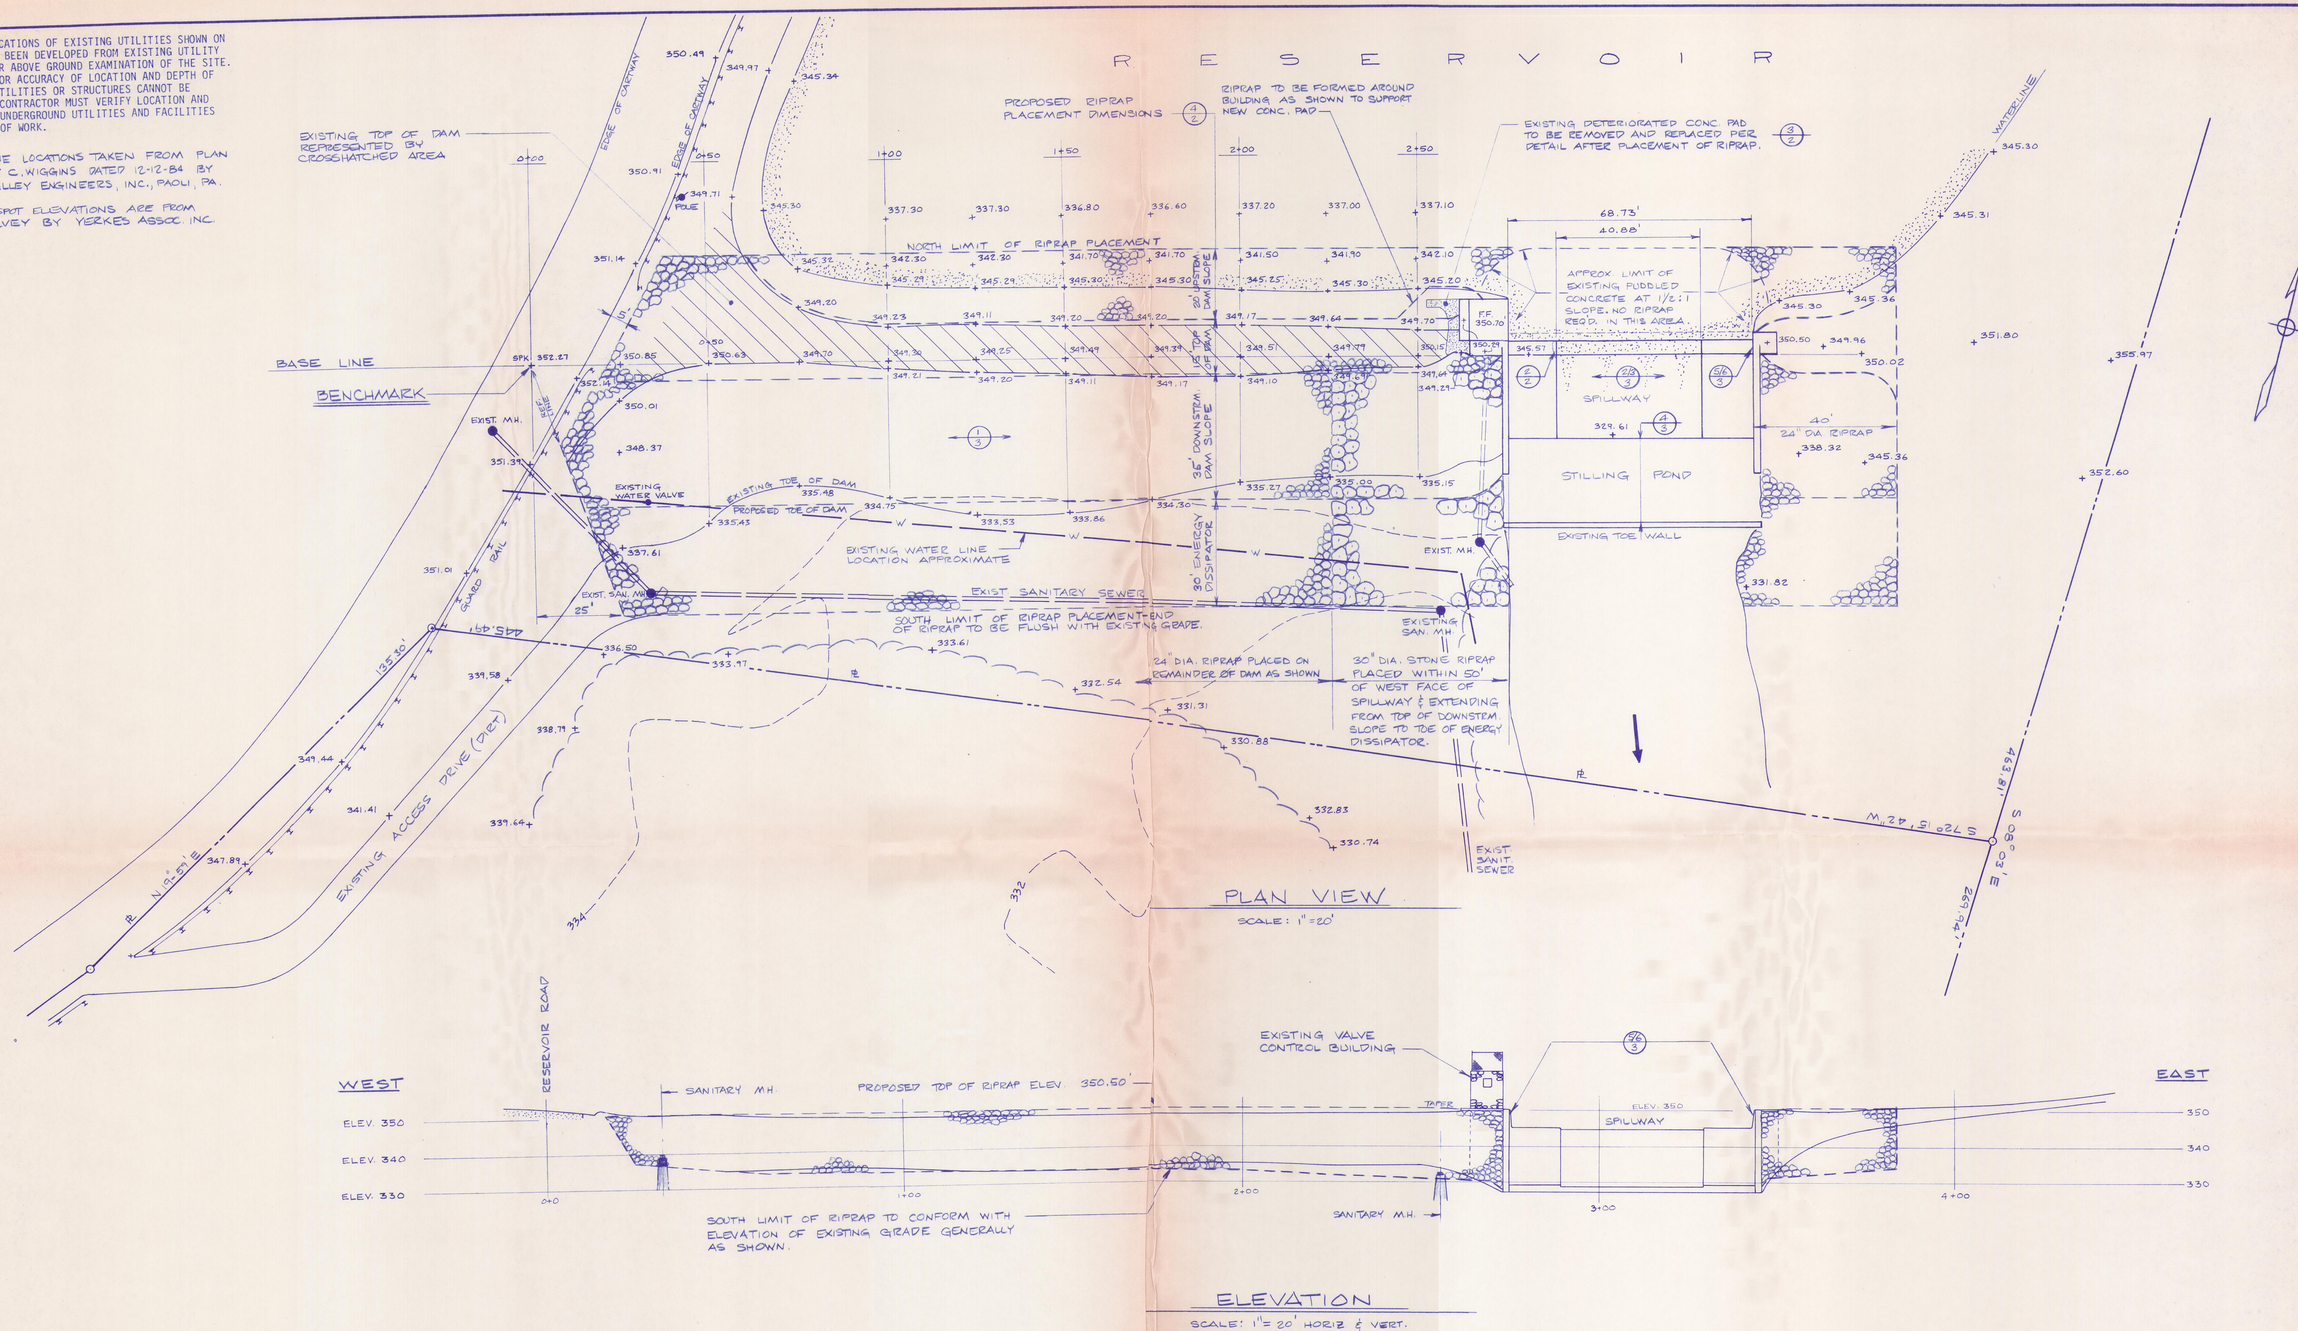

PLAN VIEW

SCALE: 1" = 20'

ELEVATION

SCALE: 1" = 20' HORIZ & VERT.

ISSUED
JAN 30 1985
YERKES ASSOC., INC.

SHEET 1 OF 4

Order # W 6601
Drawn By AJG
Checked By
Approved By

YERKES ASSOCIATES, INC.

CONSULTING ENGINEERS LANDSCAPE ARCHITECTS
SITE PLANNERS ARCHITECTS SURVEYORS

COMMONWEALTH OF PENNSYLVANIA — REGISTERED PROFESSIONAL ENGINEER — JOHN B. YERKES, JR. — 11577-E

PLAN

REPAIR WORK FOR MILLTOWN DAM

EAST GOSHEN TOWNSHIP — CHESTER COUNTY, PENNSYLVANIA

REVISIONS

SITE PLAN

DATE: 1-30-85

53-74

SCALE: AS NOTED