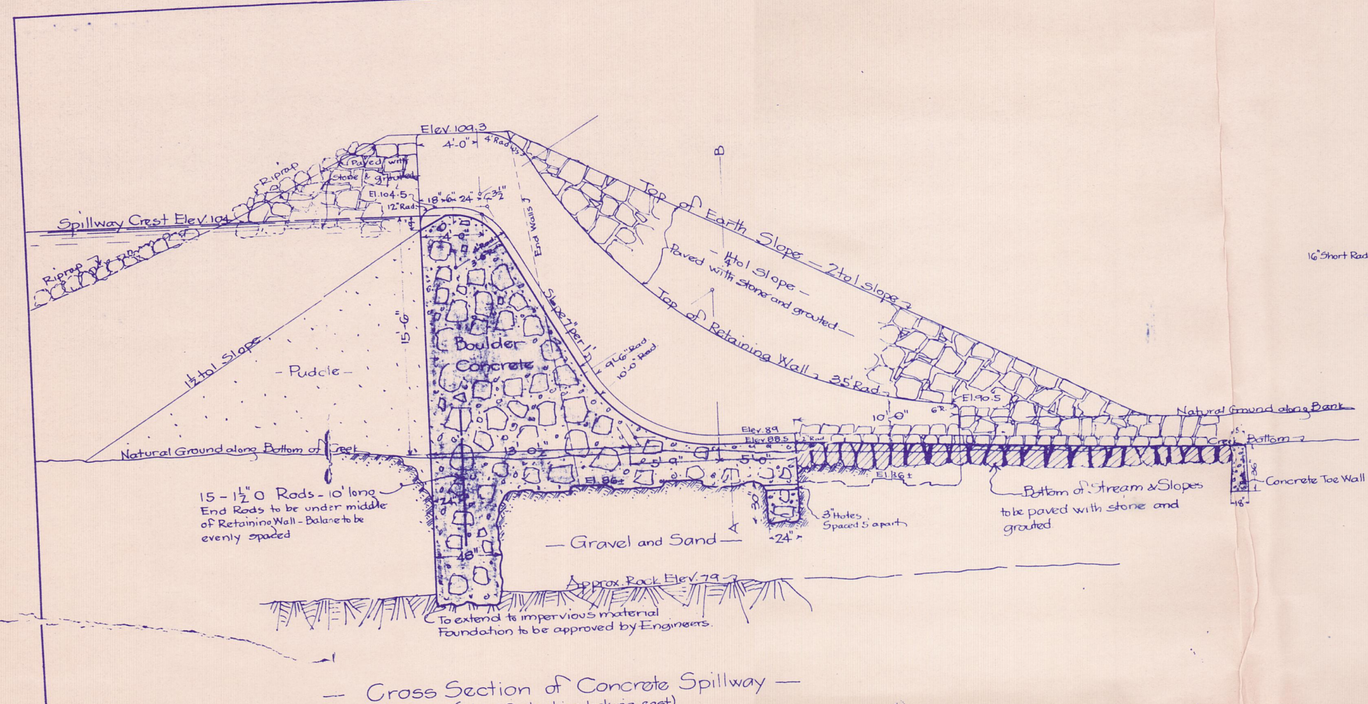

— Cross Section of Concrete Spillway —
(along Center Line, looking east)
Scale: 1" = 4'

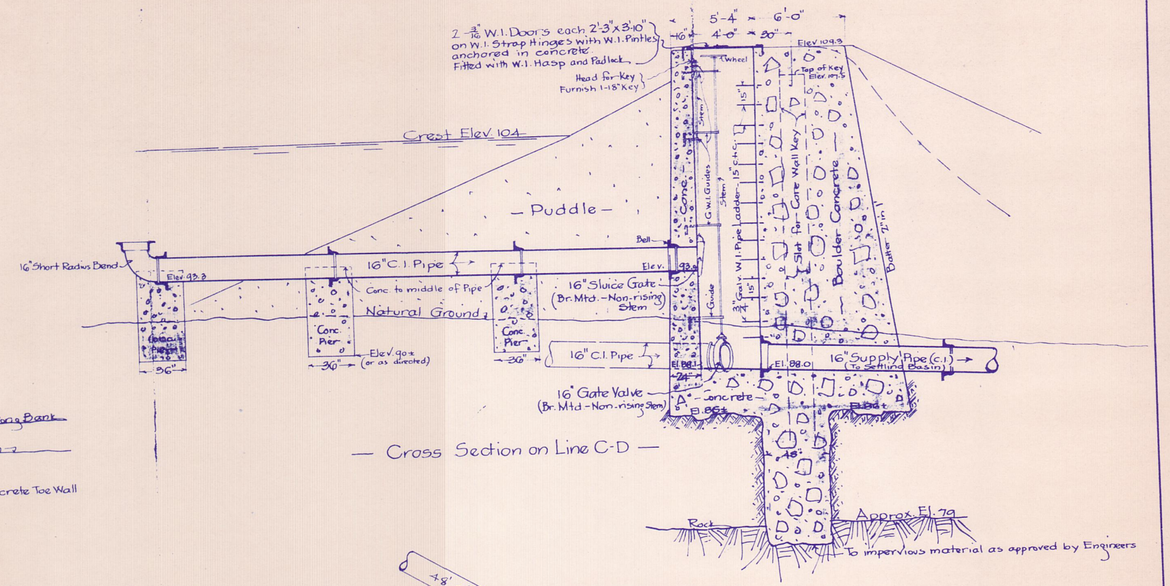

— Cross Section on Line C-D —

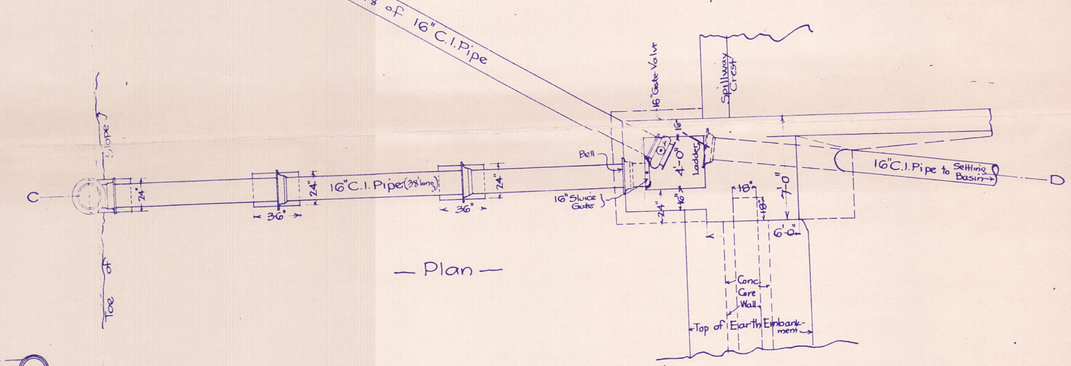

— Plan —

— Detail of Gate Chamber —
Scale: 1" = 4'

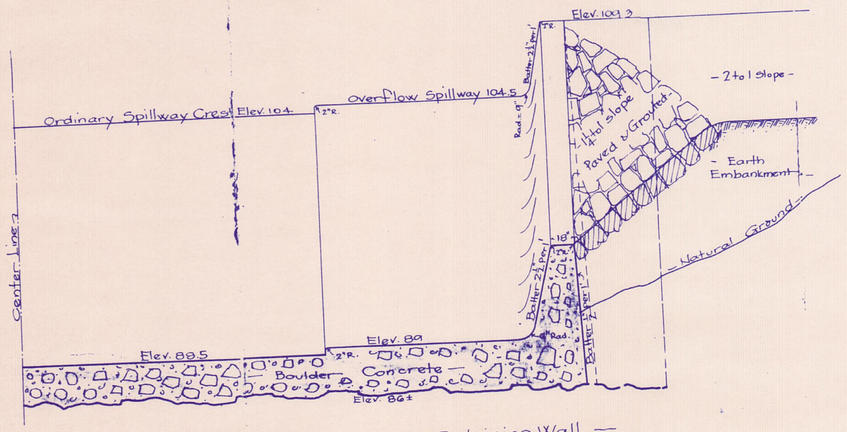

— Cross Section through Retaining Wall —
½ Section on Line A-B
Scale: 1" = 4'

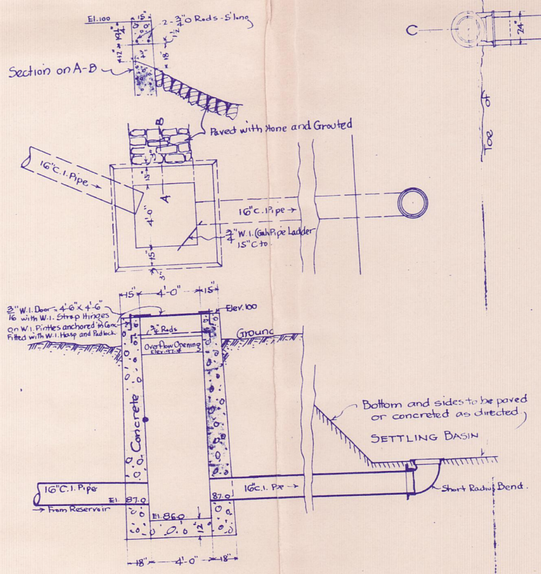

— ¼" Detail of New Overflow Chamber —

Scales as shown.

PROPOSED STORAGE RESERVOIR
FOR WATER SUPPLY SYSTEM OF
BOROUGH OF WEST CHESTER,
AT MILLTOWN PUMPING STATION,
EAST GOSHEN TOWNSHIP,
CHESTER COUNTY, PA

T.G. COLESWORTHY,
Boro Engineer,
FRANKLIN & COMPANY,
Consulting Engineers,
Philadelphia, Jan. 18, 1921

DRAWING No. 3.
DETAILS