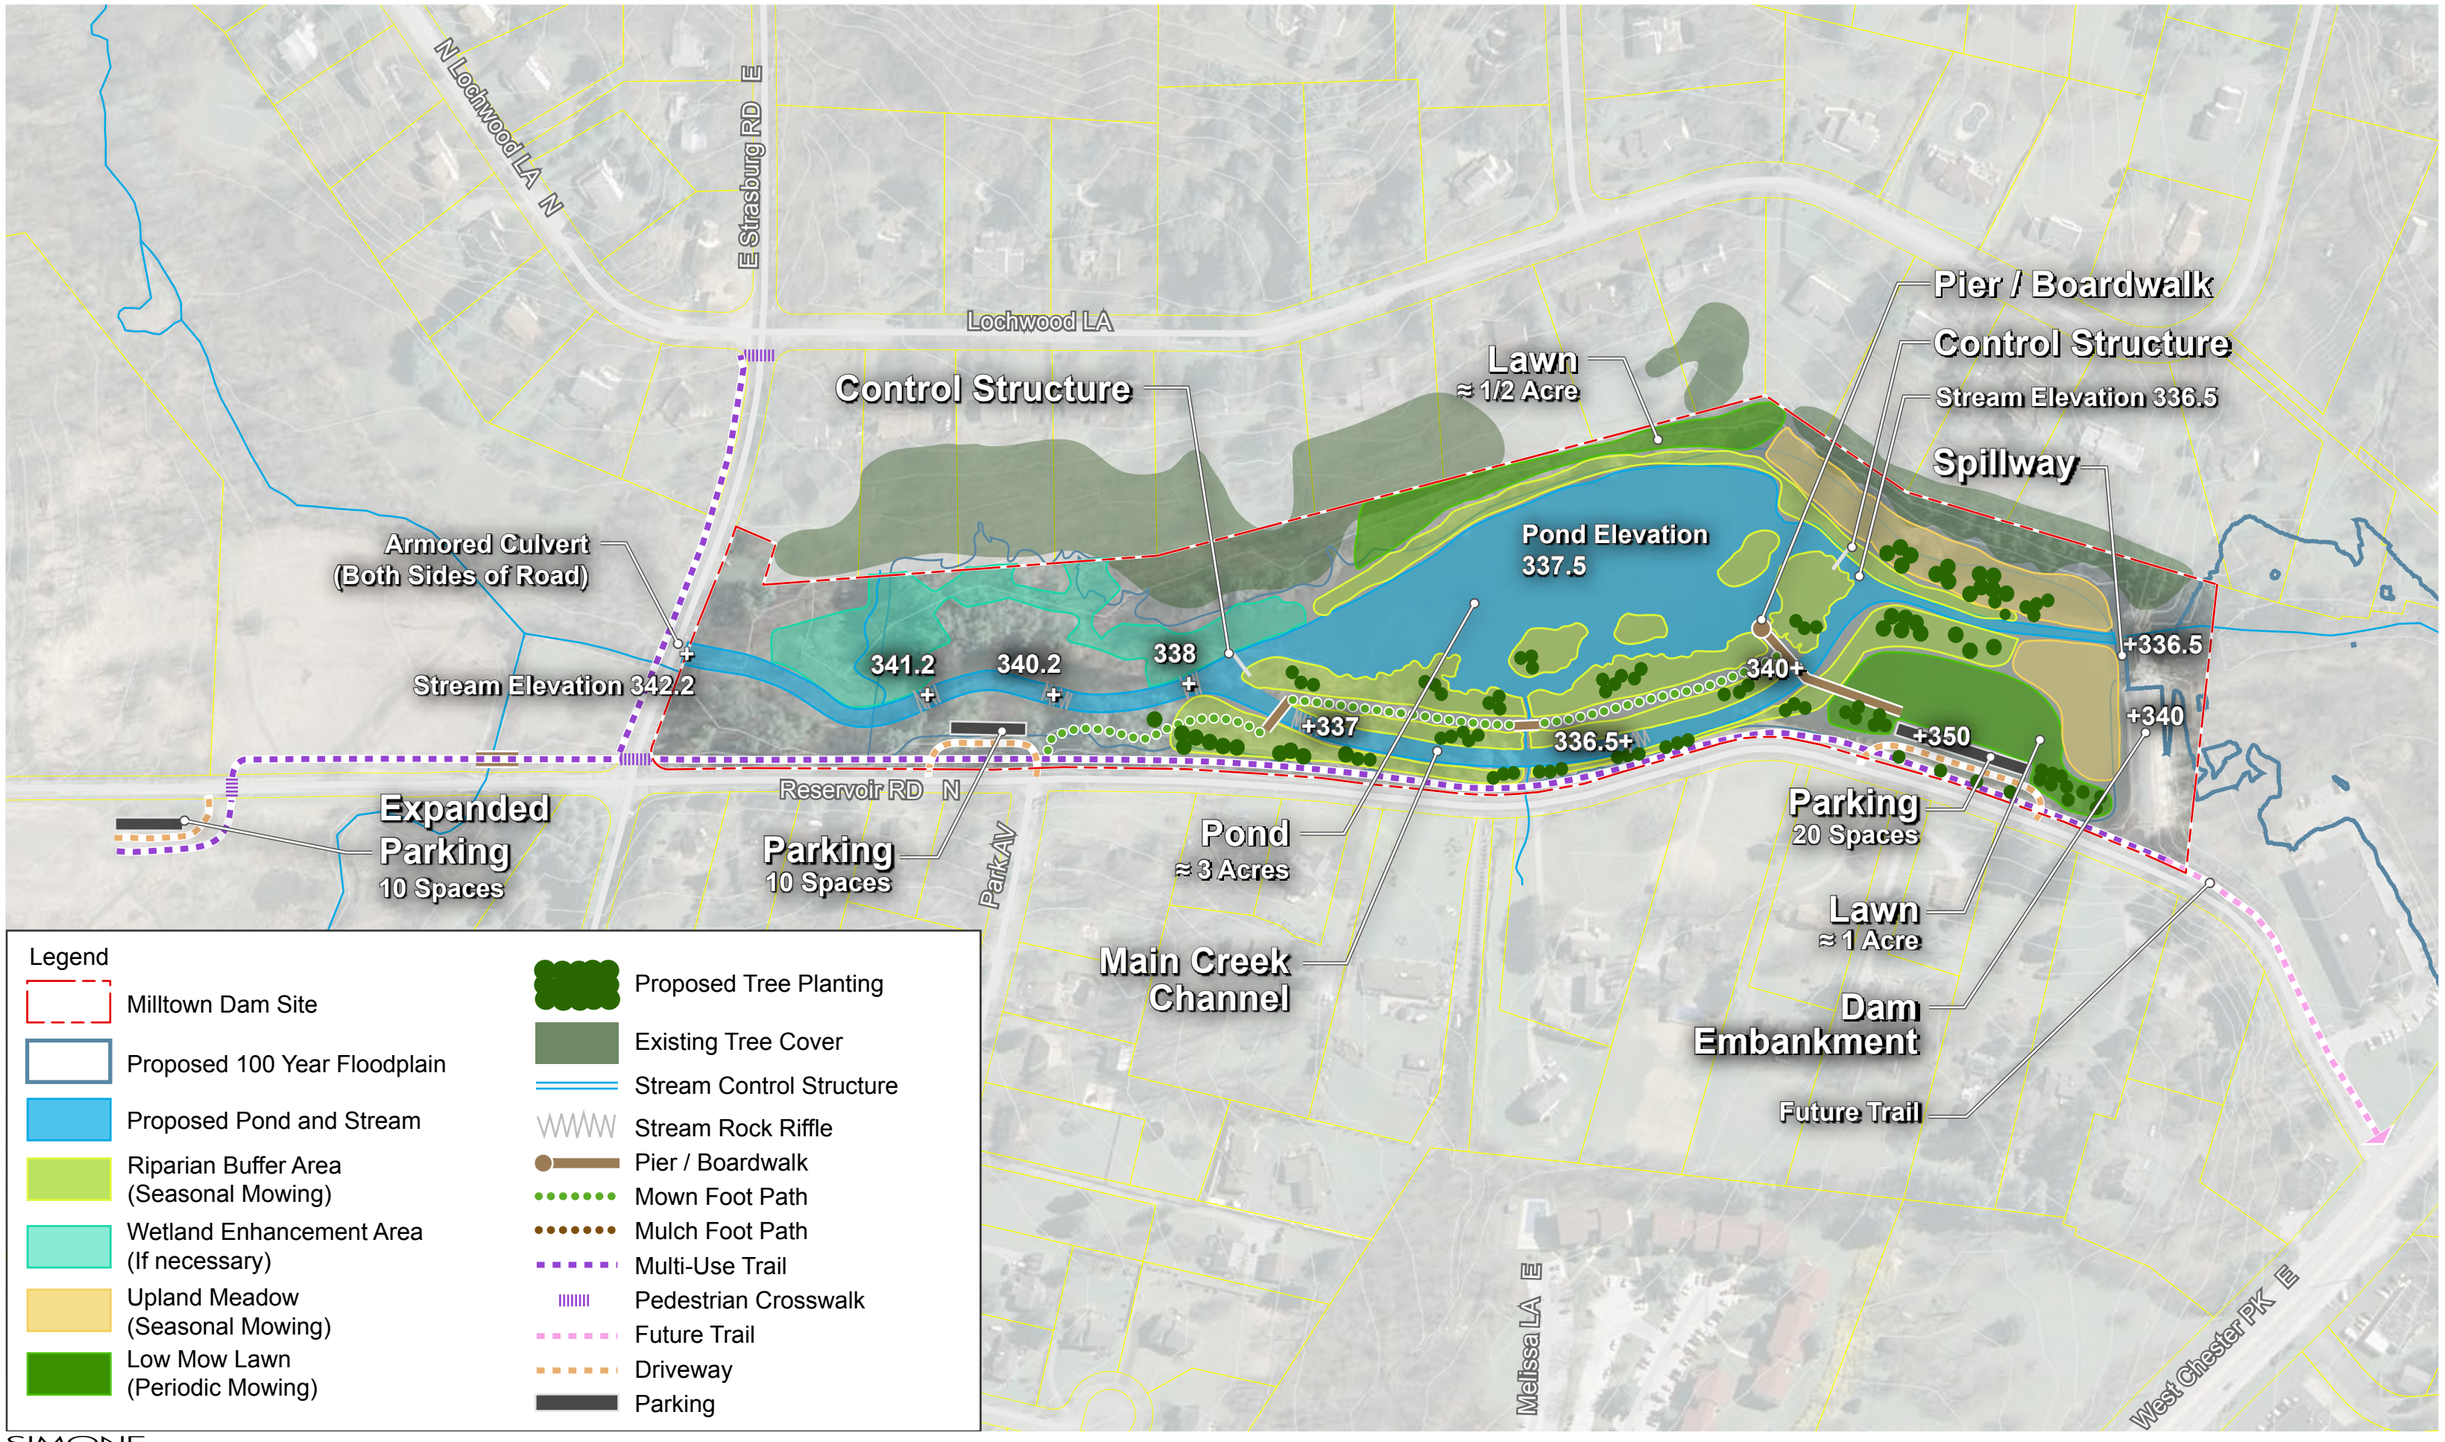


SIMONE COLLINS LANDSCAPE ARCHITECTURE

# Milltown Dam Master Plan

East Goshen Township, Chester County, Pennsylvania

## Concept Plan 1

100' 50' 0' 100'

North

01/25/2017
SC #: 16060.10

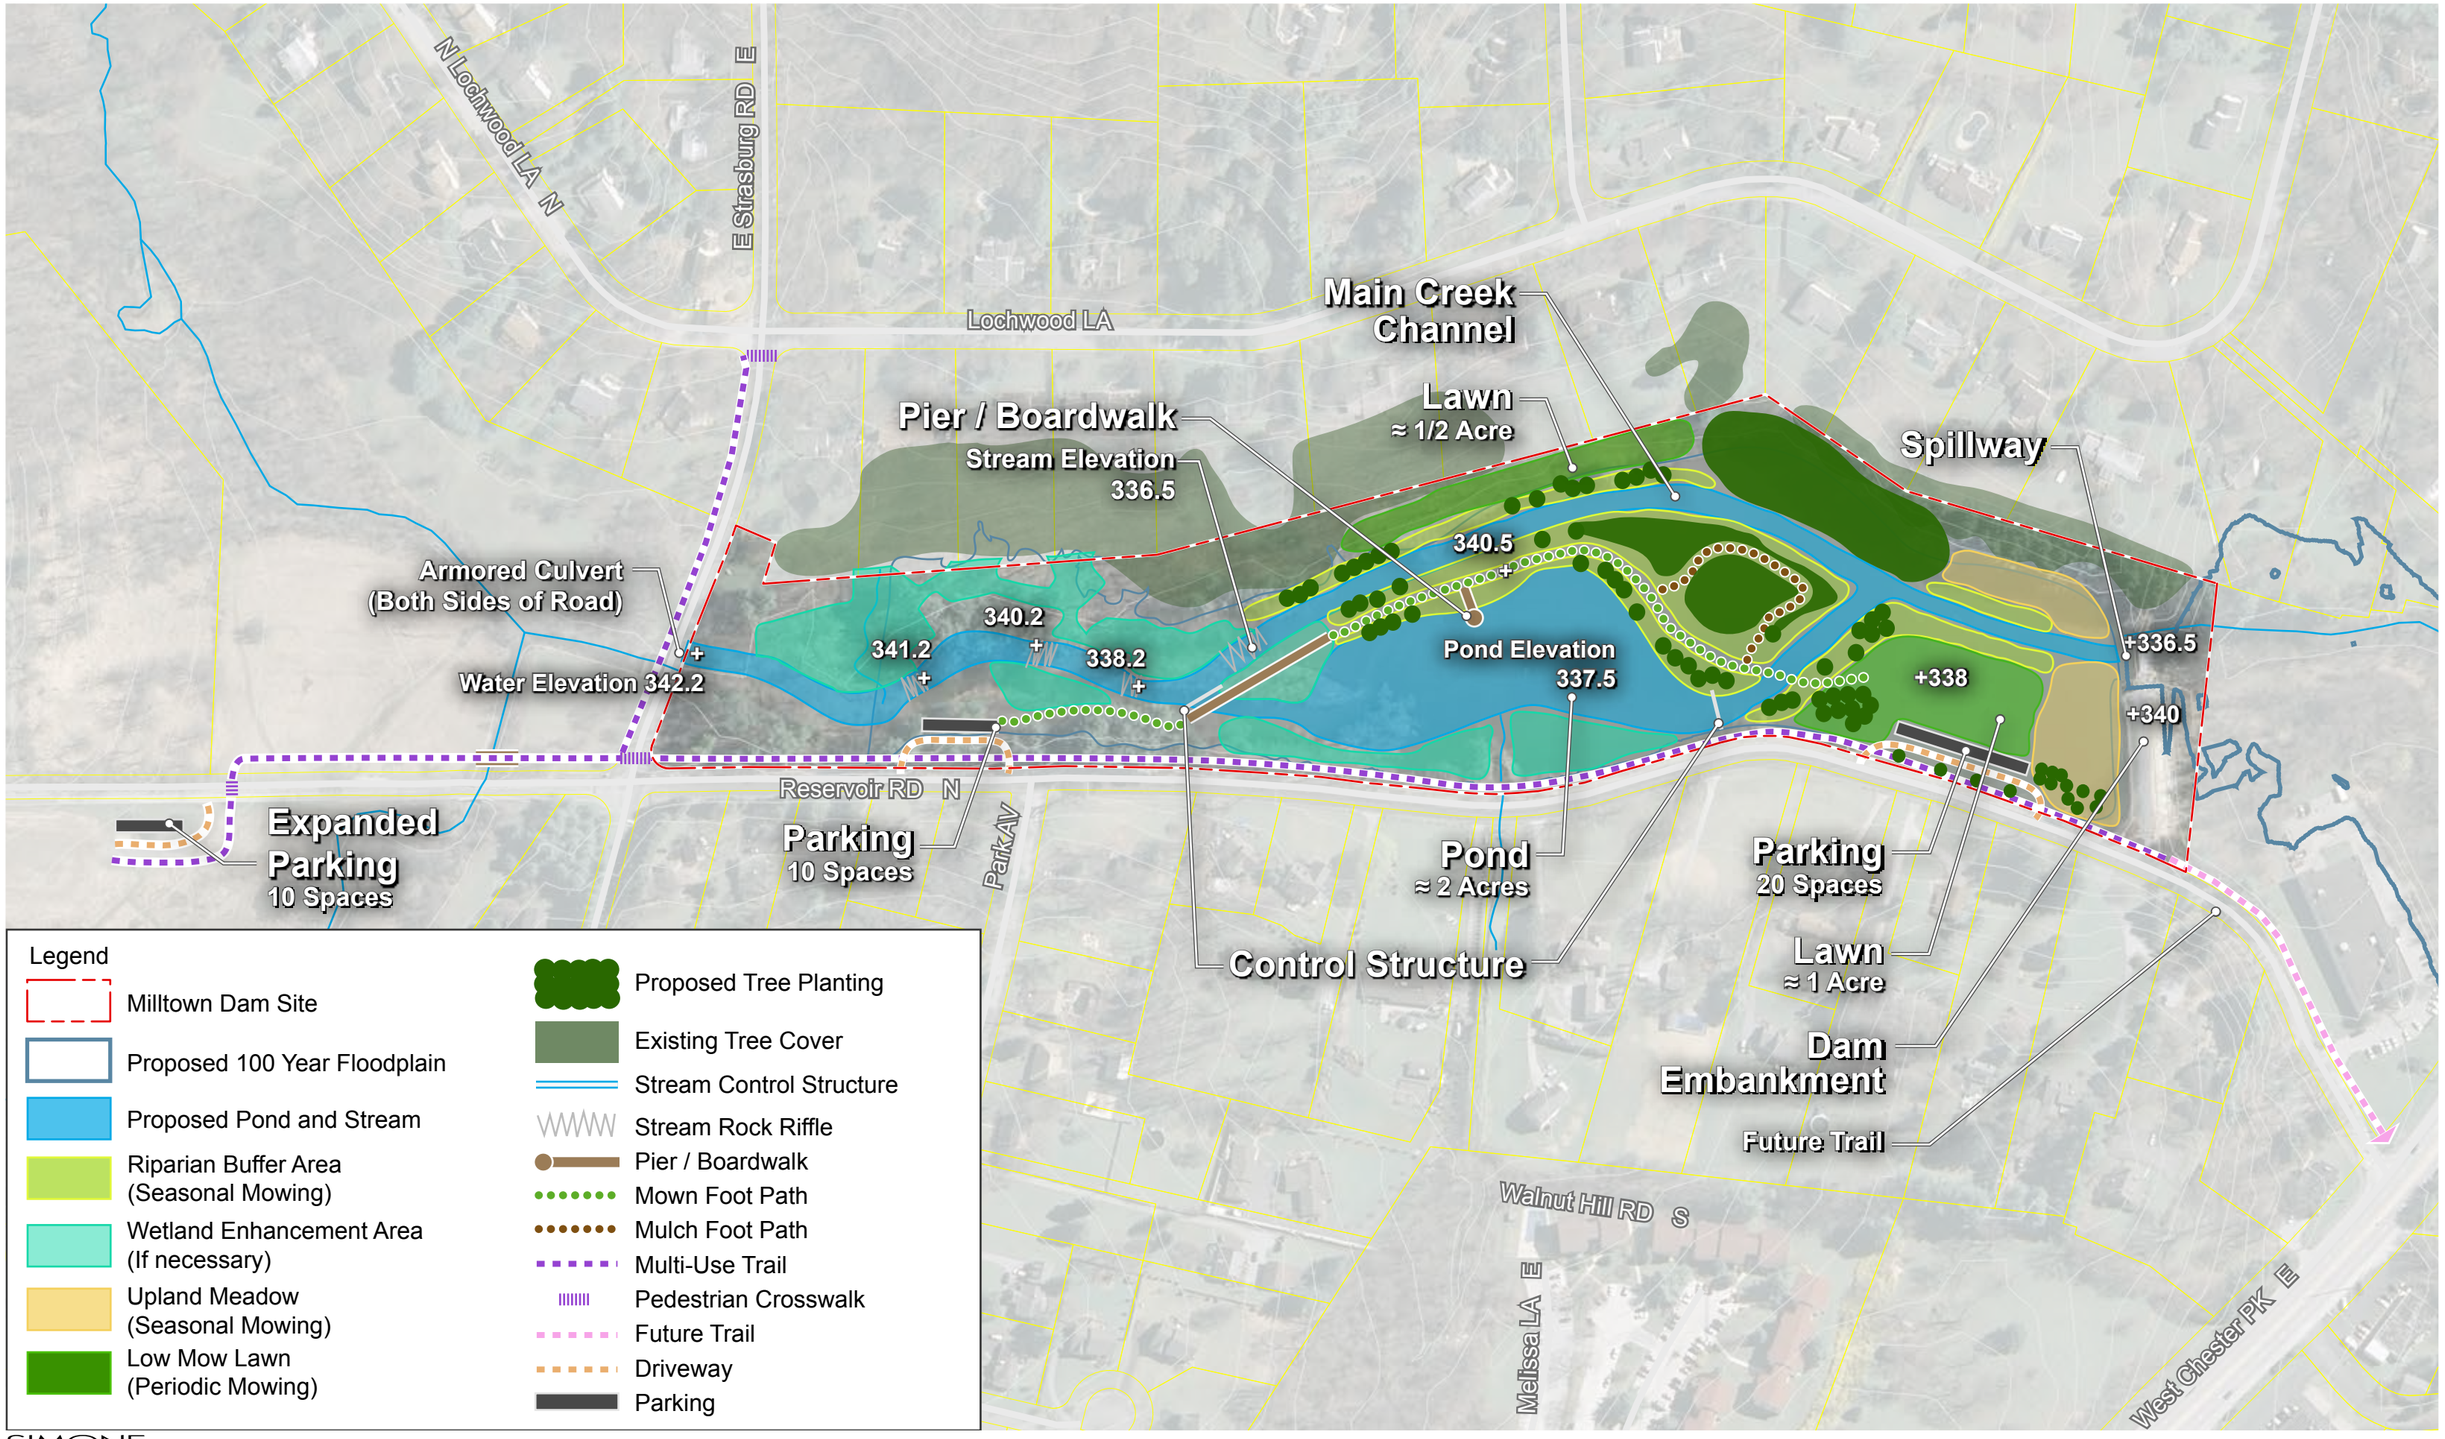


SIMONE COLLINS LANDSCAPE ARCHITECTURE

# Milltown Dam Master Plan

East Goshen Township, Chester County, Pennsylvania

## Concept Plan 2

100' 50' 0' 100'

North

01/25/2017
SC #: 16060.10

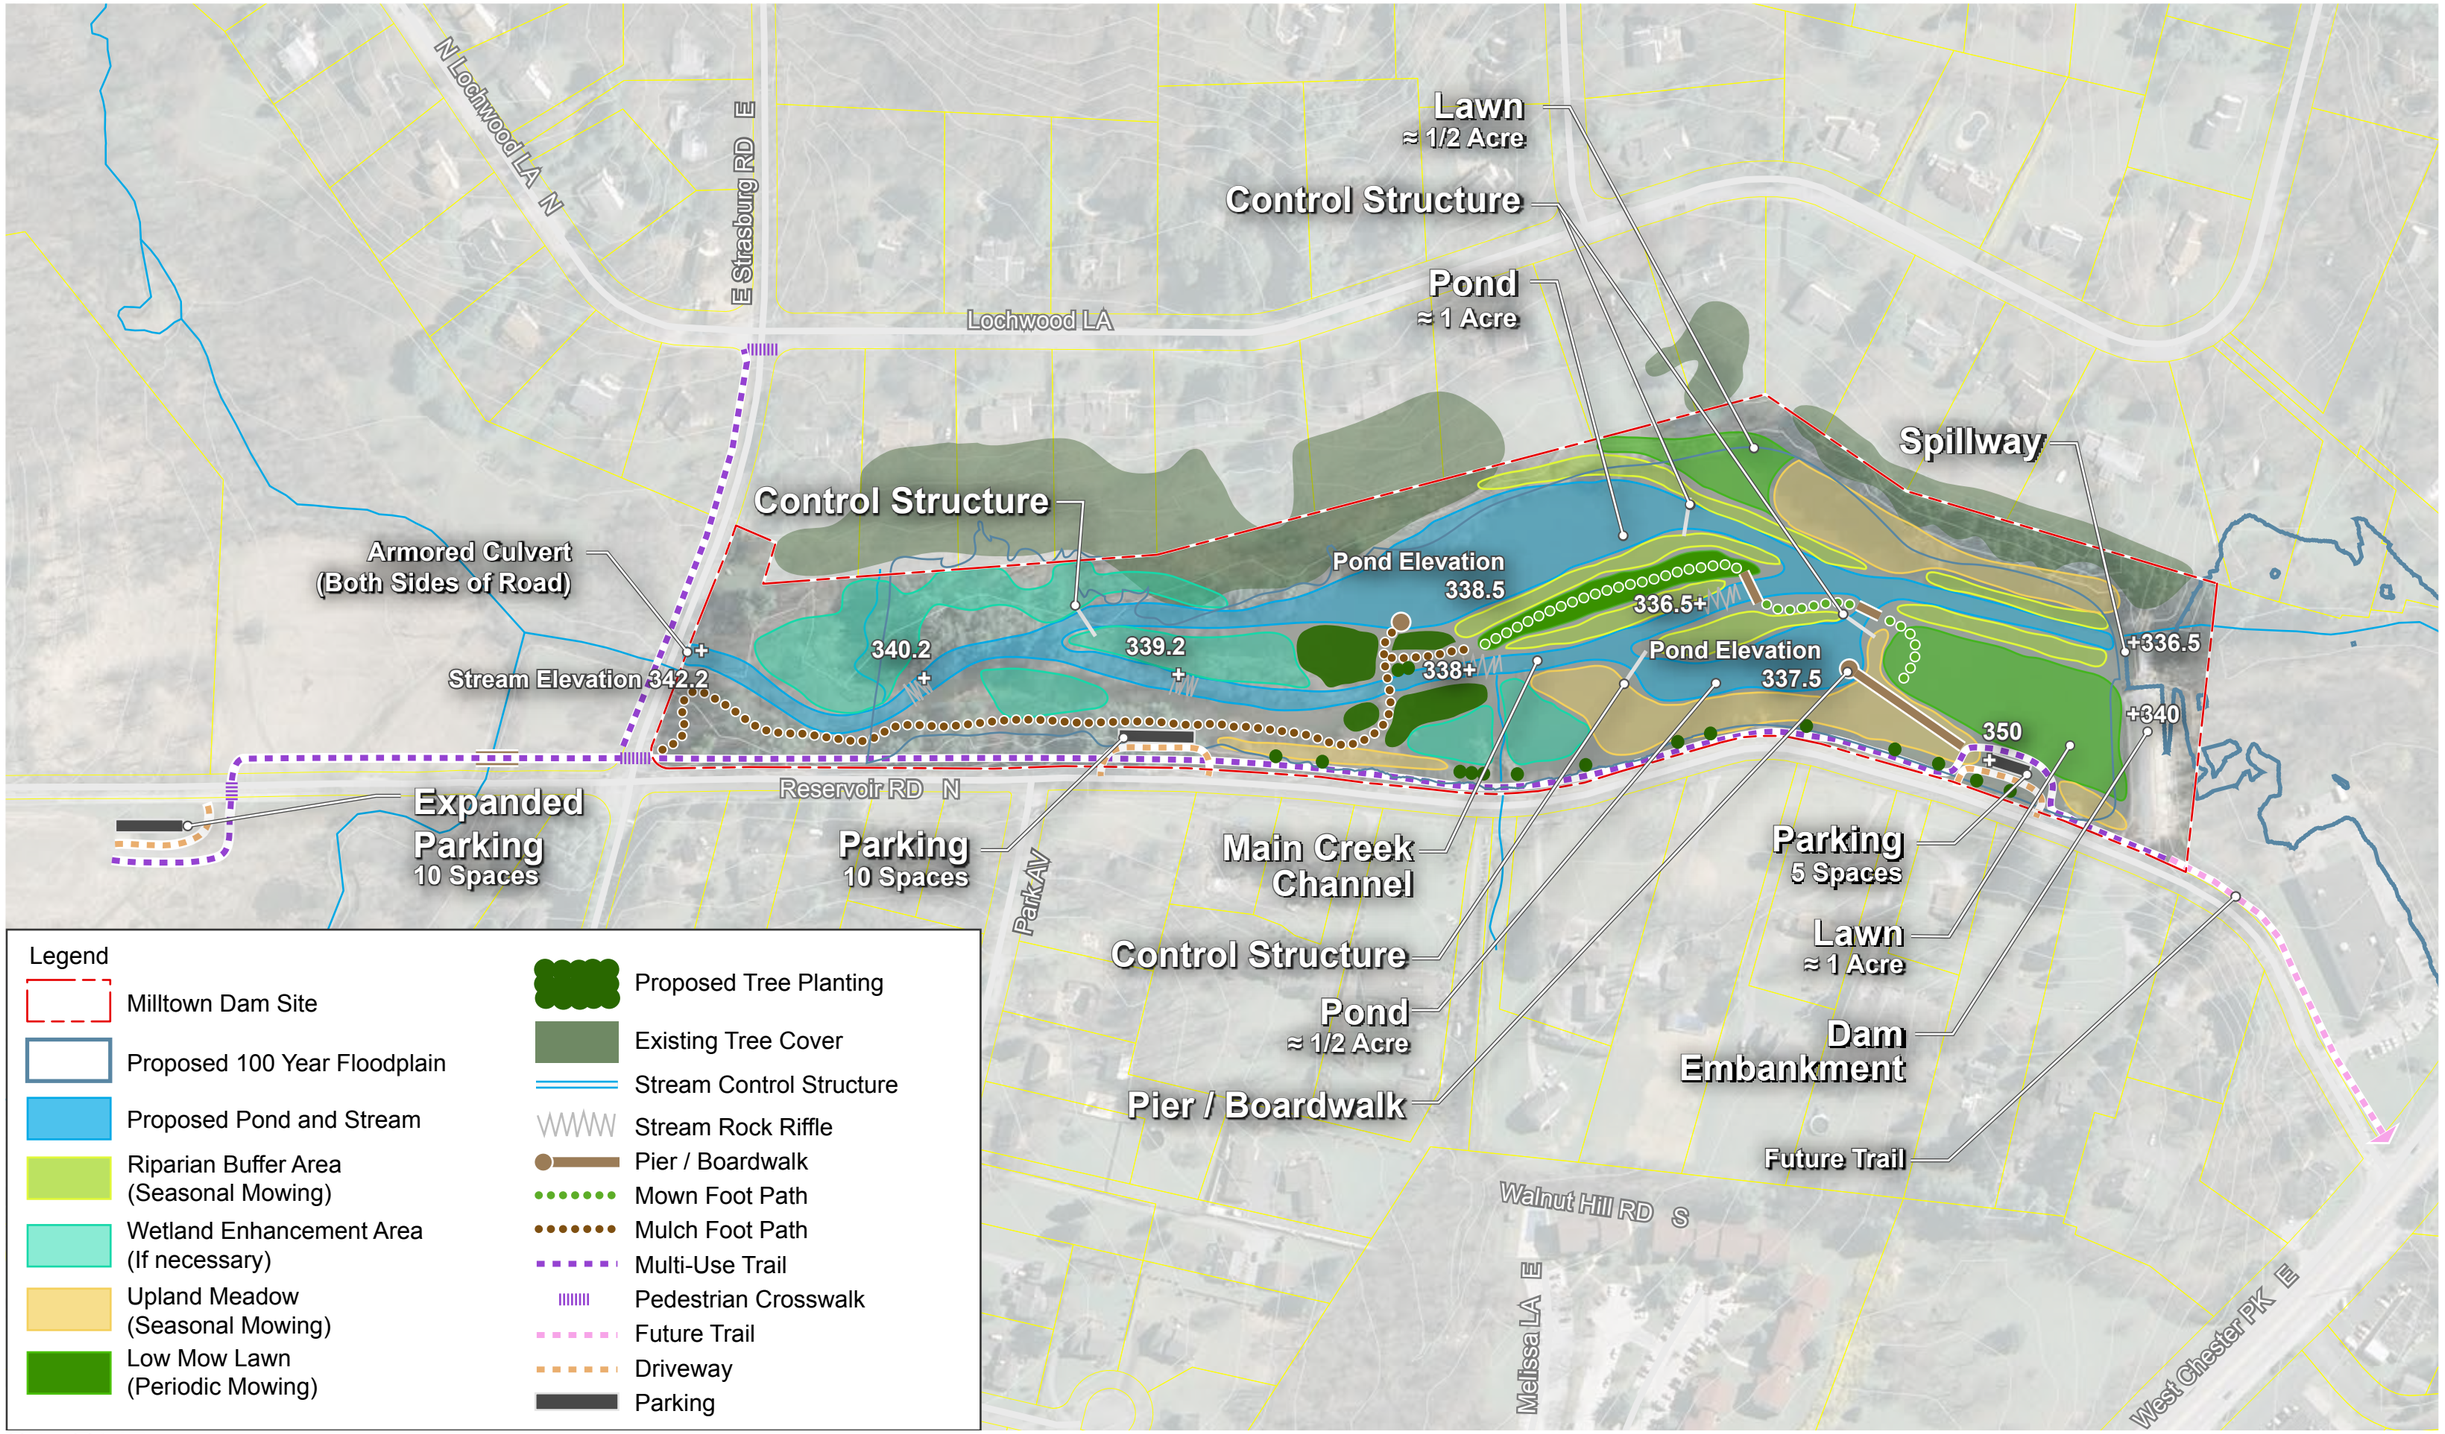


SIMONE COLLINS LANDSCAPE ARCHITECTURE

# Milltown Dam Master Plan

East Goshen Township, Chester County, Pennsylvania

## Concept Plan 3

100' 50' 0' 100'

North

01/25/2017
SC #: 16060.10